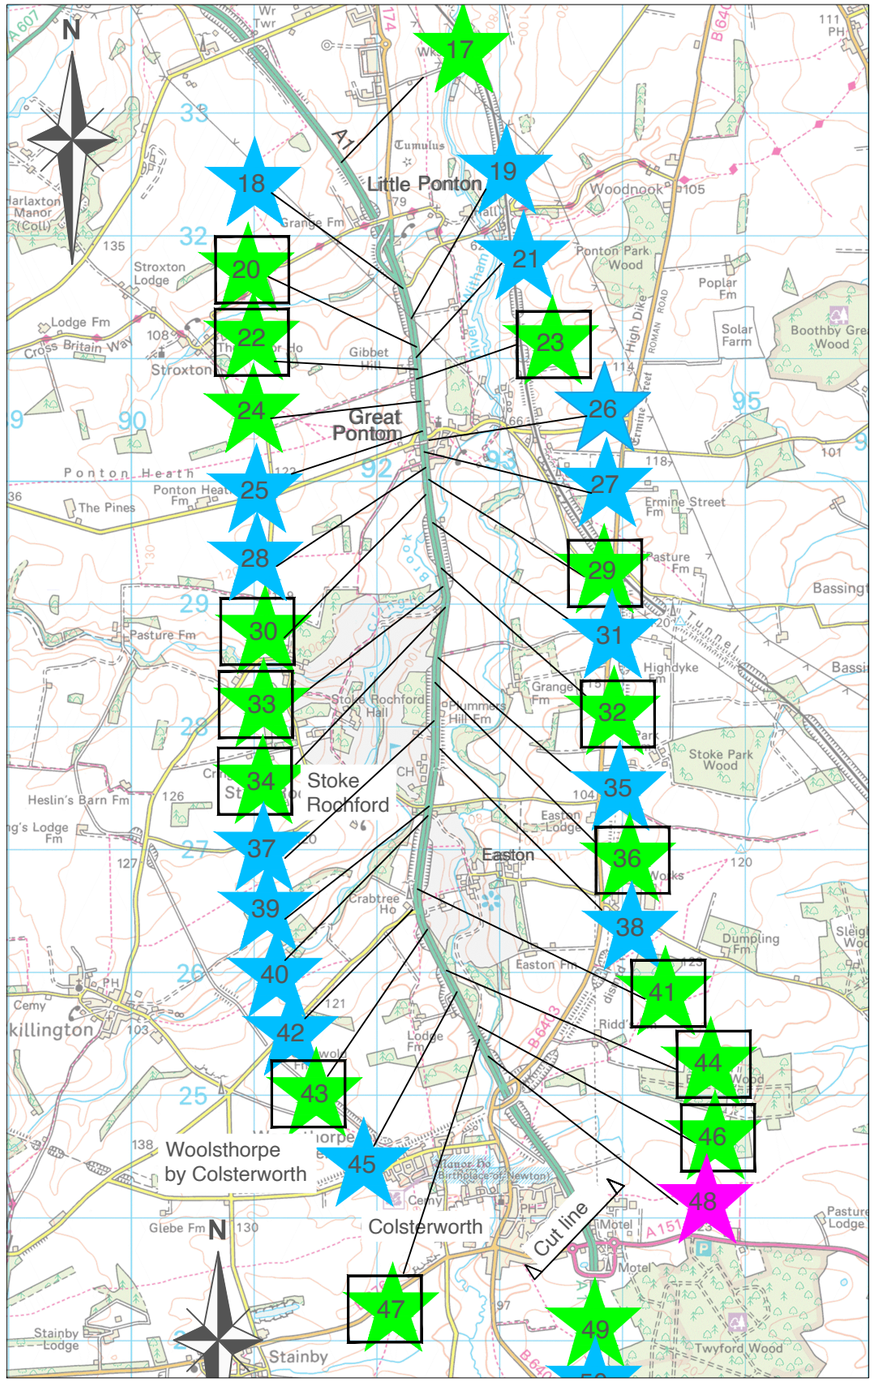

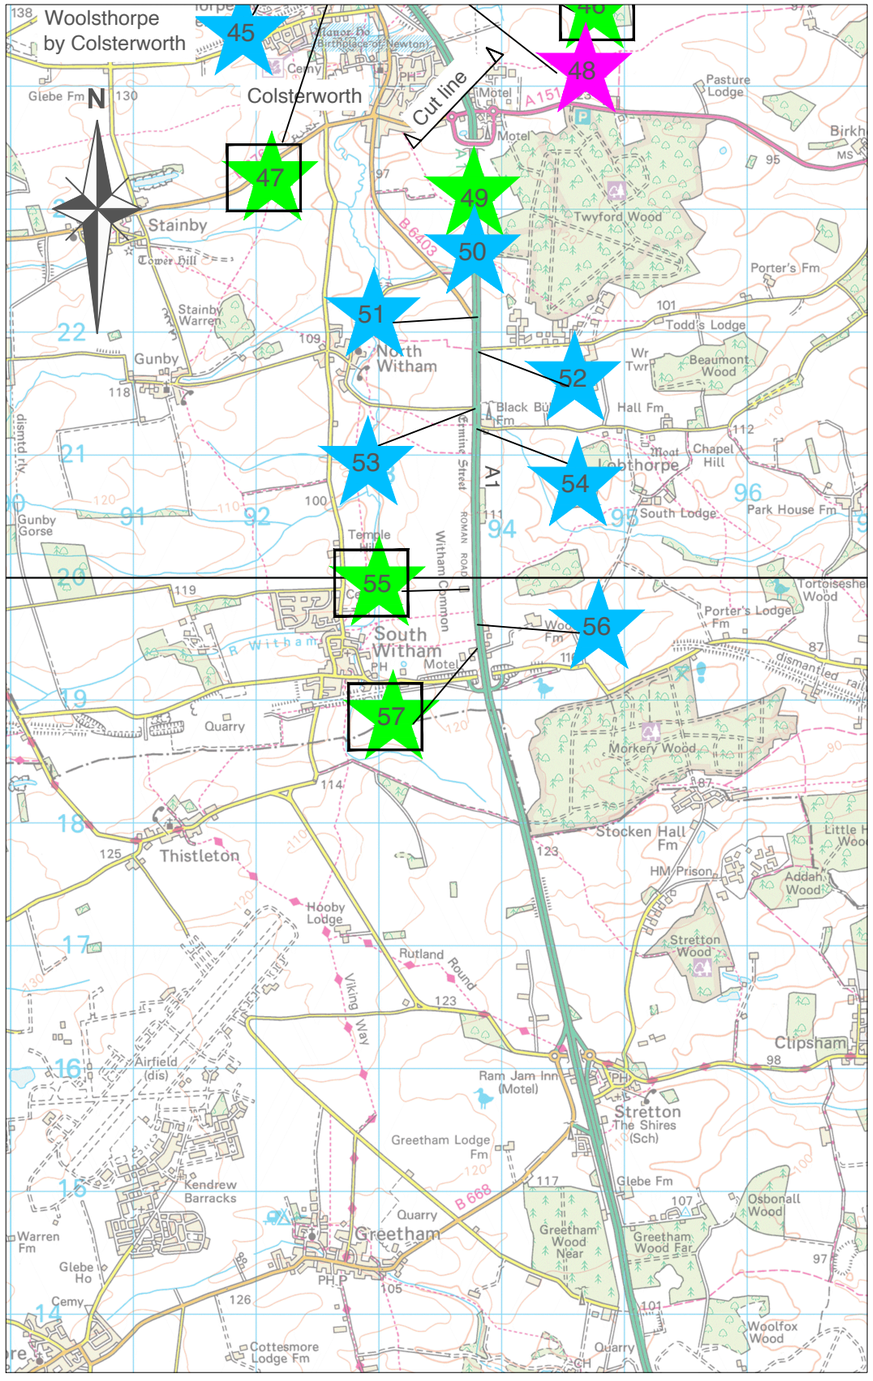

NOTES:

1. FOR MORE DETAIL ON EACH GAP CLOSURE REFER TO RELEVANT GAP CLOSURE DRAWING

KEY:

SYMBOL	DESCRIPTION
☐	GAP PROPOSED TO BE CLOSED PHASE 1
★ 42	GAP IN CENTRAL RESERVE MAINLY FIELD ACCESSES OR FOR PEDESTRIAN ACCESS
★ 40	GAP IN CENTRAL RESERVE FOR JUNCTION/PRIVATE ACCESS
★ 48	LARGE GAP IN CENTRAL RESERVE NOT CONNECTED WITH ANY ACCESS

national highways

PROJECT: A1 GAP CLOSURES

TITLE: PHASE 1 SITE LOCATION

DRWN BY:	CHKD BY:	SCALE: NTS
HN	CJ	MEASUREMENT: mm
DSGN BY: HN	APPD BY: CJ	PAGE SIZE: A3
		DATE: 11/11/2024

STATUS: PRELIMINARY DRAWING
SUITABILITY: S0

COPYRIGHT © national highways
CROWN COPYRIGHT © AL 100030649 2022

DRAWING NUMBER: ----- NTLHWS ZZ Location CM Z 0000 01 P1
(PROJECT · ORIGINATOR · VOLUME · LOCATION · TYPE · ROLE · SERIES · NO. · REV)

PROJECT: Little Ponton/Great Ponton/Stoke Rochford/Easton/Woolstorpe by Colsterworth/Colsterworth/South Witham/ Grantham/Lincolnshire

SHEET NUMBER: SHEET NUMBER 1 of 1

STAGE GATE 00 · GATE 01 · GATE 02 · GATE 03 · GATE 04 · GATE 05 · GATE 06 · GATE 07

HAZARD

ALL HAZARDS IDENTIFIED IN PRELIMINARY DESIGN ARE FOR GUIDANCE ONLY.

REV	DESCRIPTION	DSGN BY	CHKD BY	APPD BY	DATE