SCALE 1:2000
1mm = 2000mm

0 10,000 40,000 80,000 120,000 200,000

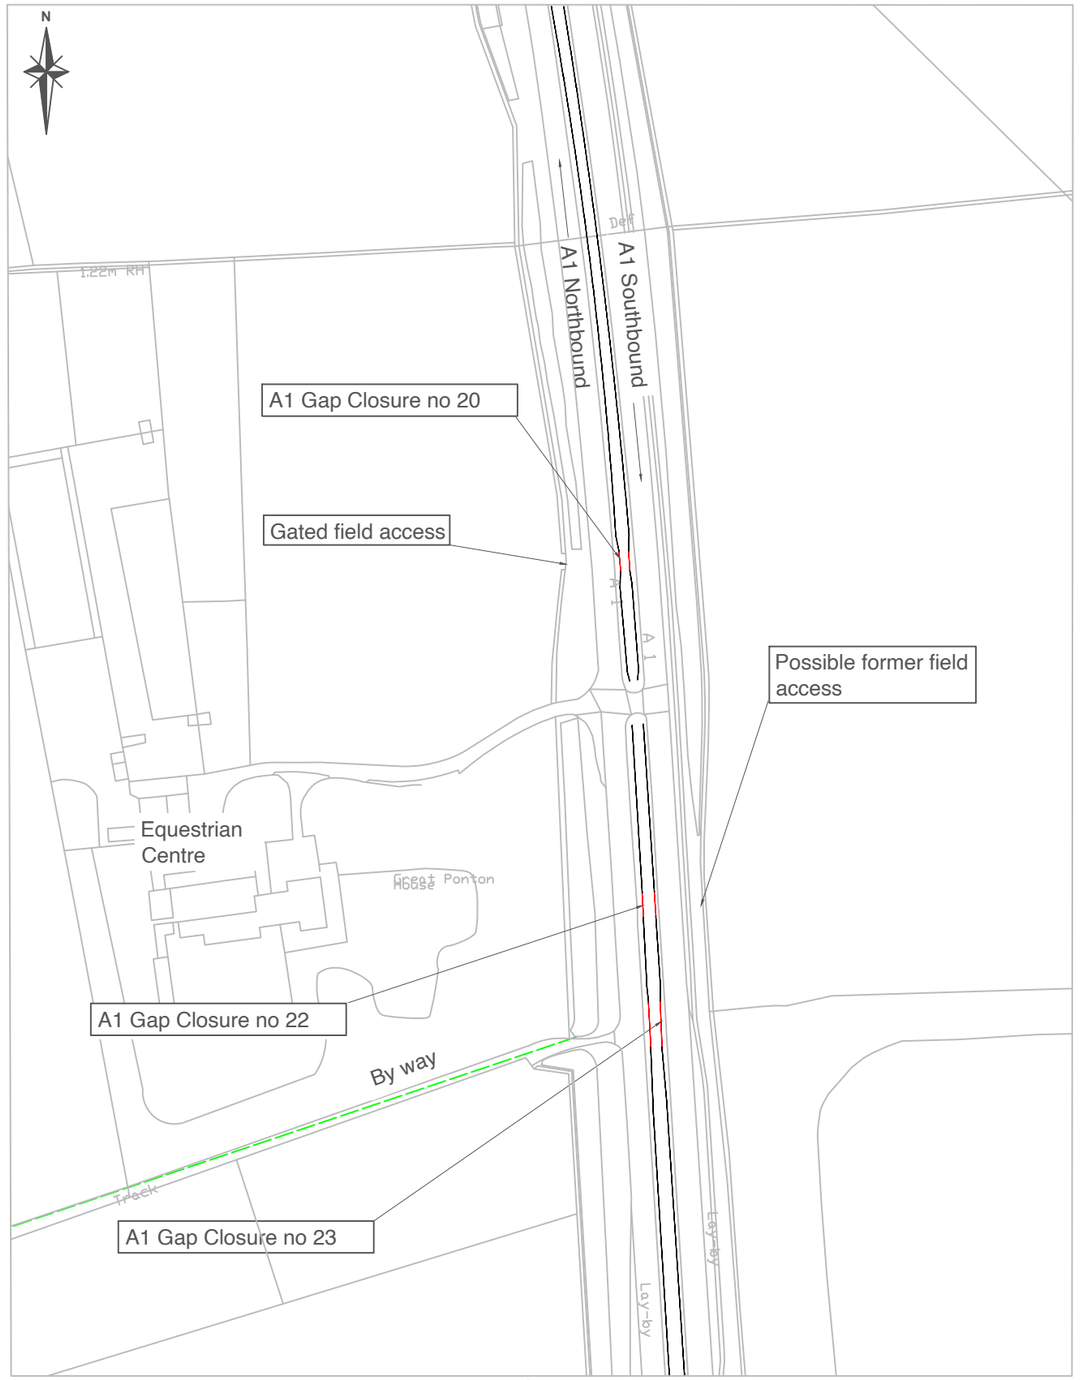

Gap 20,22 & 23

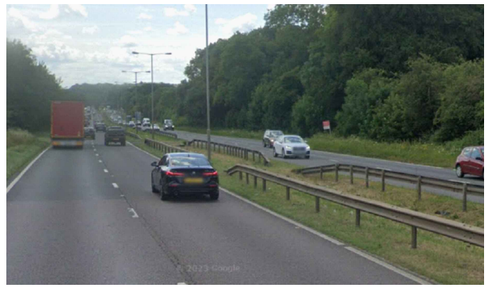

Photo of gap to be 20 to be closed
(photo taken from northbound carriageway)

Photo of gap to be 22 to be closed
(photo taken from southbound carriageway)

Photo of gap to be 23 to be closed
(photo taken from southbound carriageway)

NOTES:

1. PROPOSED GAPS TO BE CLOSED ON A PERMANENT BASIS
2. EXISTING AND PROPOSED ROAD RESTRAINT BARRIER SHOWN ON DRAWING IS INDICATIVE ONLY AND EXACT LOCATION WILL BE DETERMINED AT DETAILED DESIGN STAGE

KEY:

SYMBOL	DESCRIPTION
———	EXISTING ROAD RESTRAINT BARRIER
———	PROPOSED ROAD RESTRAINT BARRIER

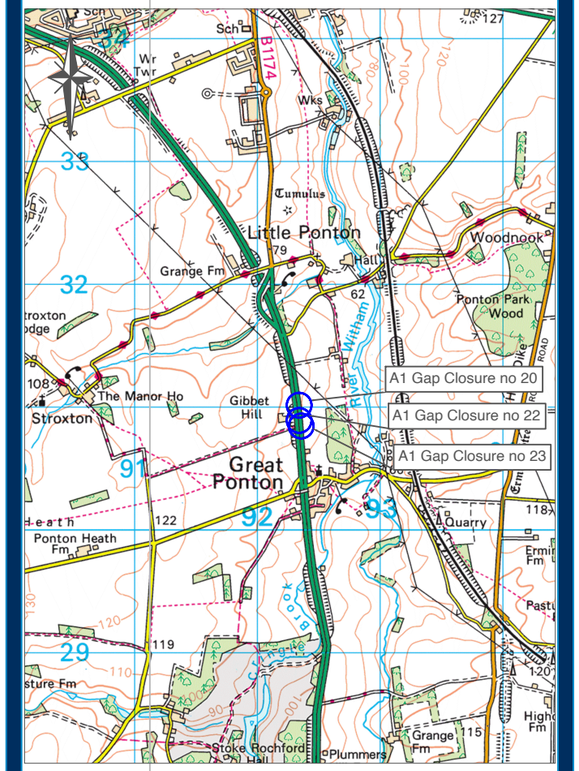

Location Plan

national highways

PROJECT:	A1 GAP CLOSURES
TITLE:	The A1 Trunk Road (Great Ponton north of Dallygate, Lincolnshire) Closure of Central Reservation Gap (No 's 20, 22 & 23)
DRWN BY: HN	CHKD BY: CJ
DSGN BY: HN	APPD BY: CJ
SCALE:	1:2000
MEASUREMENT:	mm
PAGE SIZE:	A3
DATE:	22/11/2024
STATUS:	PRELIMINARY DRAWING
SUITABILITY:	S0

COPYRIGHT © national highways

CROWN COPYRIGHT © AL 100030649 2022

DRAWING NUMBER: ------ NTLHWS ZZ Location CM Z 0000 22 P1 20 23
PROJECT ORIGINATOR VOLUME LOCATION TYPE ROLE SERIES REV.

PROJECT LOCATION INFORMATION: GREAT PONTON / LINCOLNSHIRE

SHEET NUMBER: SHEET NUMBER 1 of 1

STAGE GATE 00 GATE 01 GATE 02 GATE 03 GATE 04 GATE 05 GATE 06 GATE 07

HAZARD

ALL HAZARDS IDENTIFIED IN PRELIMINARY DESIGN ARE FOR GUIDANCE ONLY.

REV	DESCRIPTION	DSGN BY	CHKD BY	APPD BY	DATE