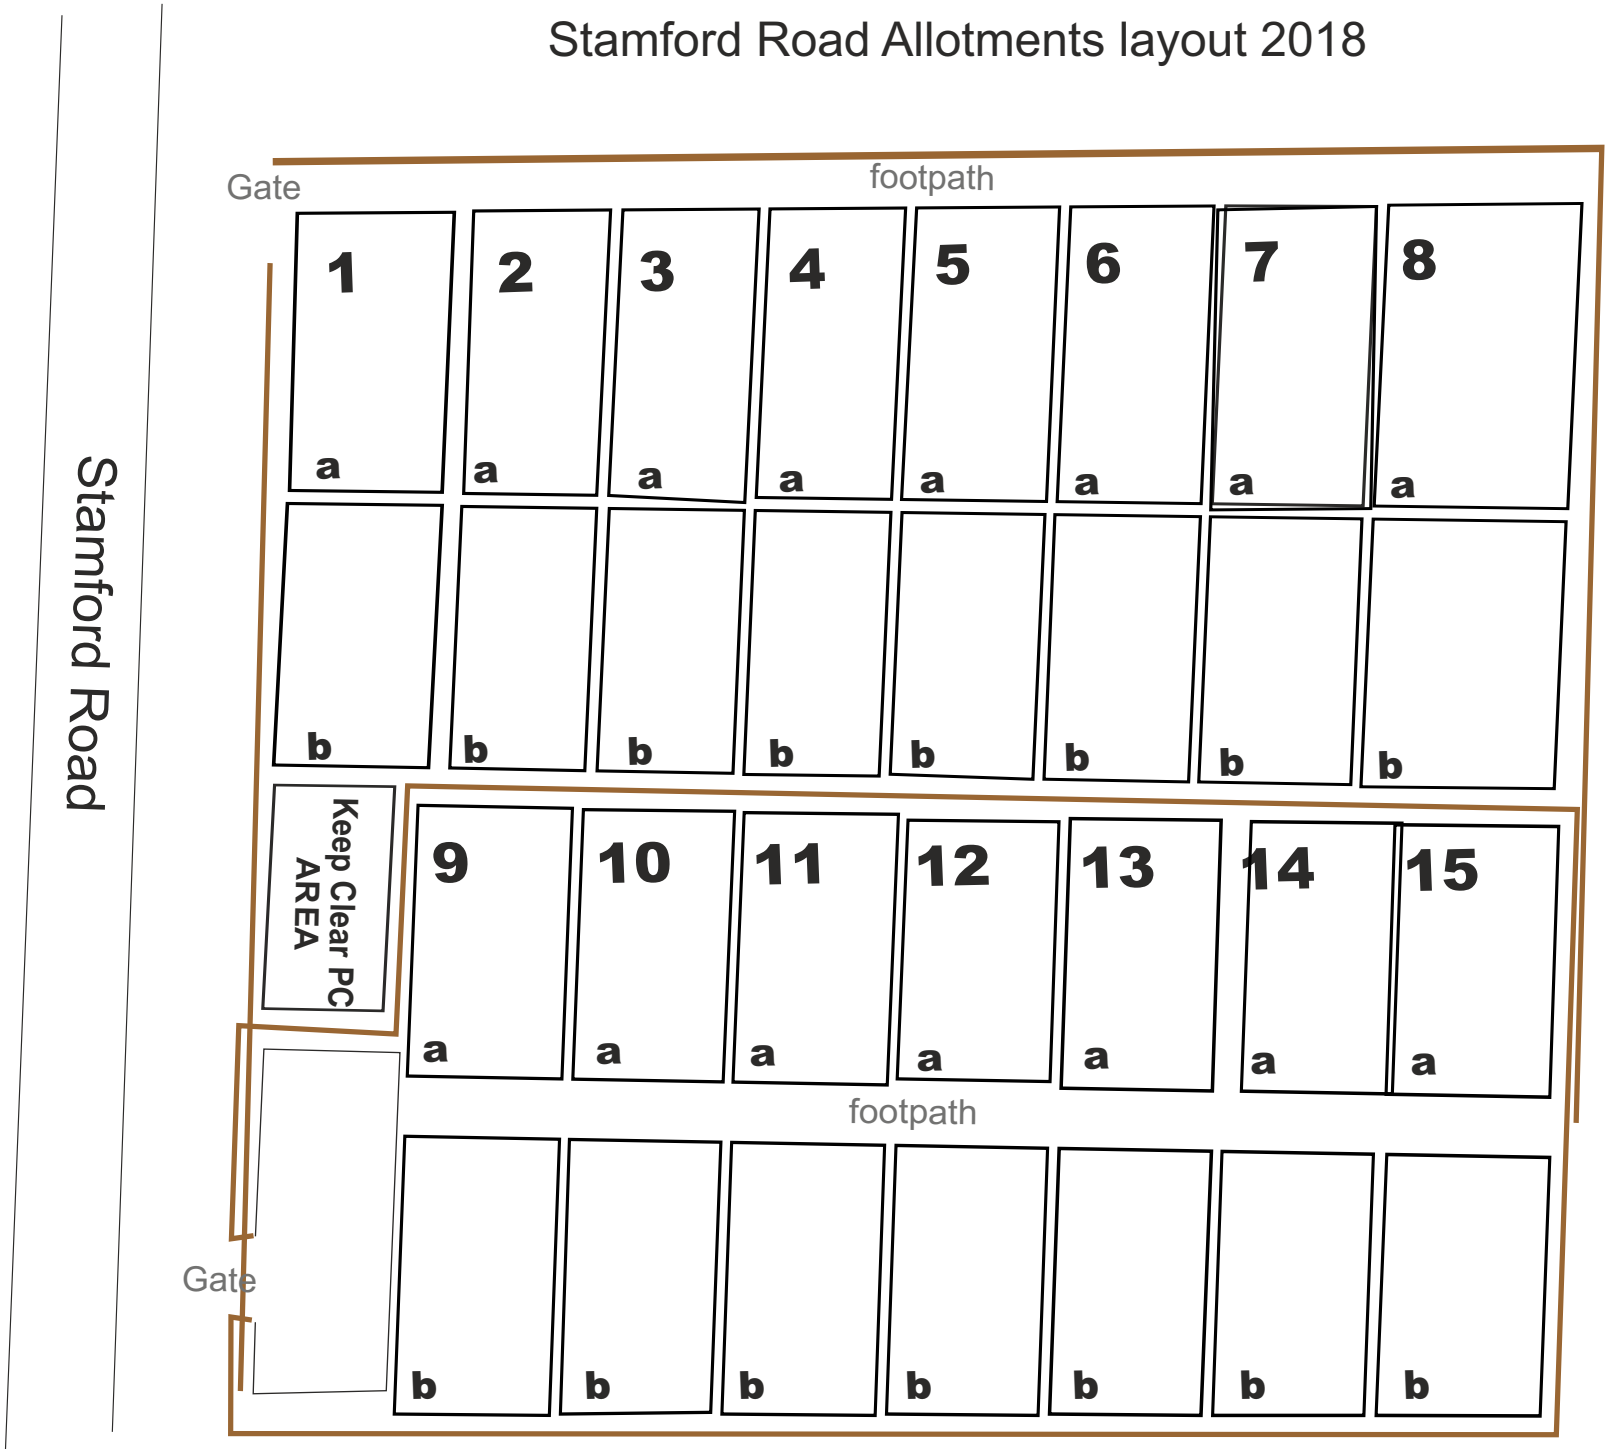Stamford Road Allotments layout 2018